NPRHA Archives 2017

T-T- 67

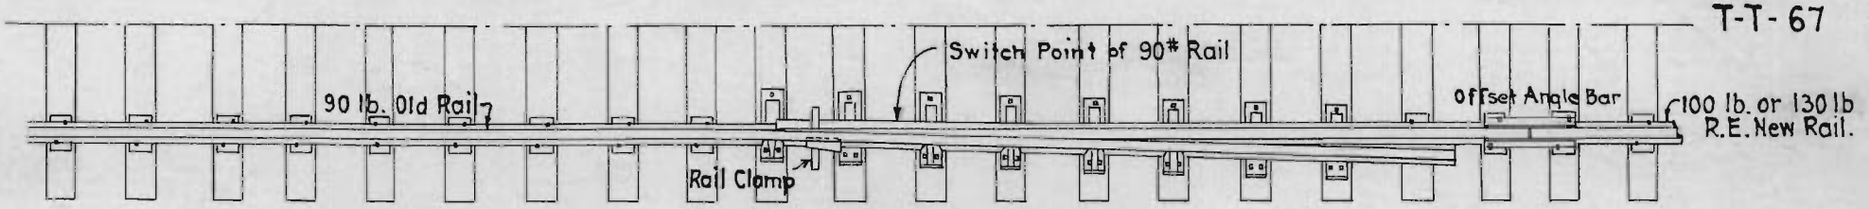

Typical Sketch for connecting up.

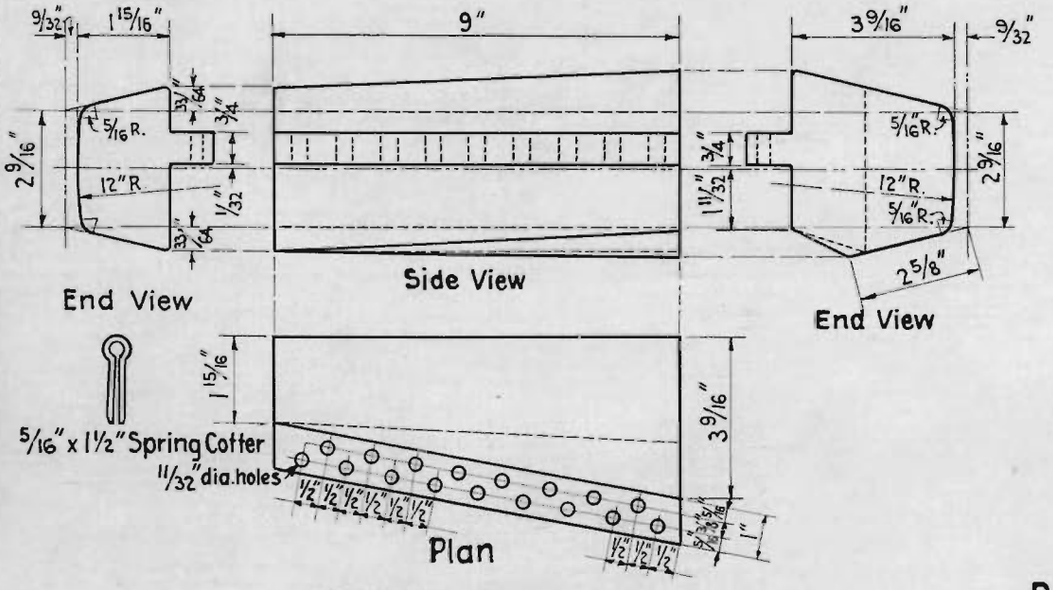

Detail of Wedge (Cast Steel)

Pattern No_____

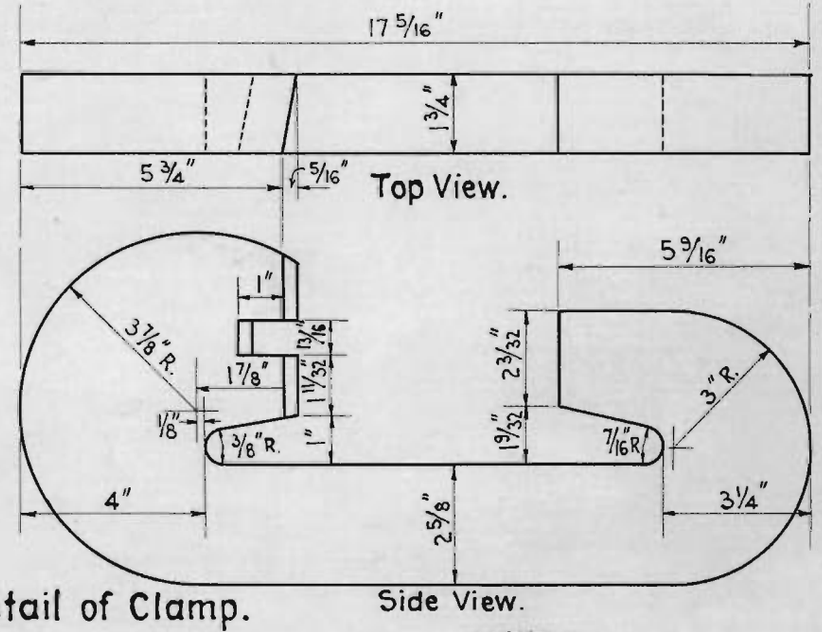

Detail of Clamp.

N.P.RY.

Standard Plan of Track Tools

SWITCH POINT RAIL CLAMP (90# RAIL)

Scale 3" = 1'-0"

April 11, 1923.

Note: To be used for temporary closures in laying new steel.
Closures at night must be made by bolted angle bar connection.

A full set of switch tie plates and at least five rail braces must be used as indicated on typical sketch.

_____ Chief Engineer.

_____ Gen. Manager.

_____ Gen. Manager.

_____ Vice President.

Canceled and superseded by plan of same number dated Sept 10 1926.

Drawn by T.W.D Checked by P.A.L.