NPRHA Archives 2017

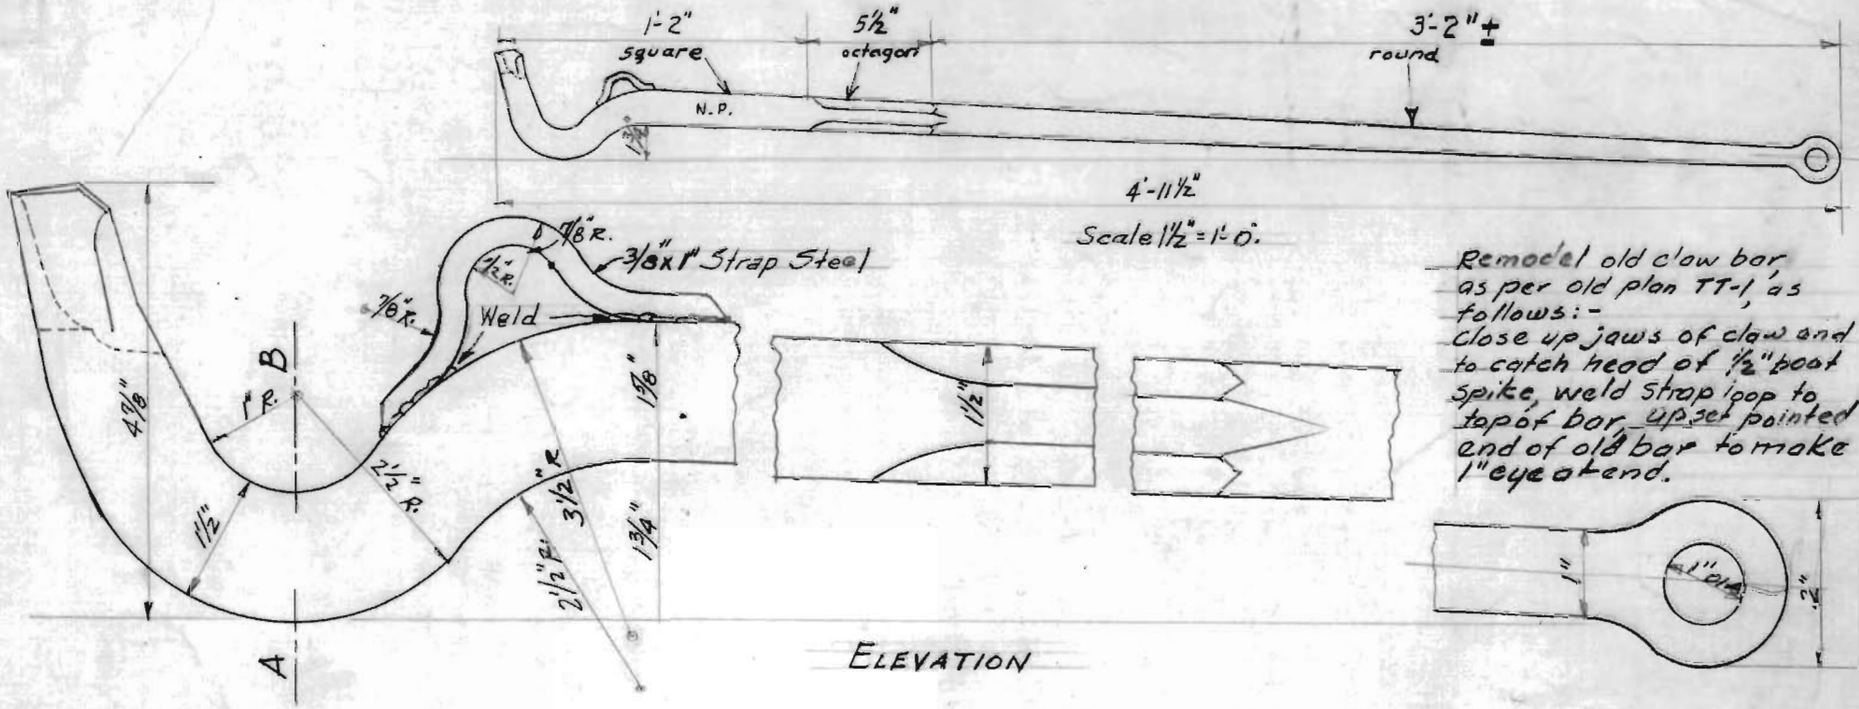

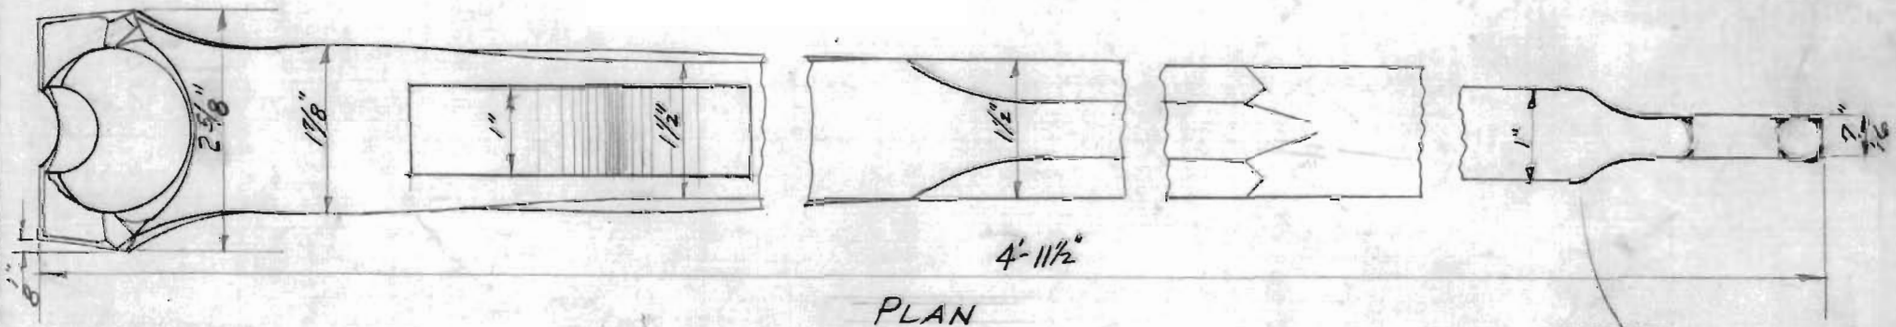

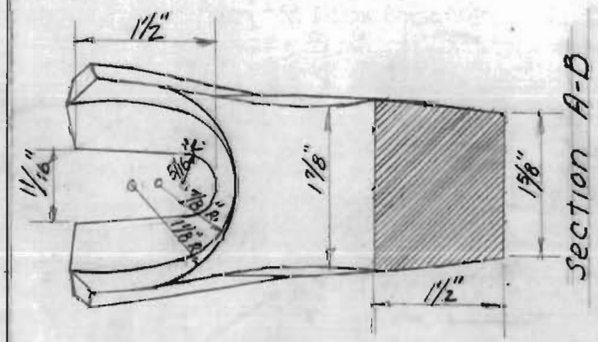

This plan covers remodeling of old style claw bar, old standard plan TT-1, for use with B+B crews in removal of boat spikes from bridge bracing when working from scaffold.

N.P. Ry.

PROPOSED REMODELING OF CLAW-BAR FOR TRACK TOOLS

Scale - ½ Size

July 11, 1944